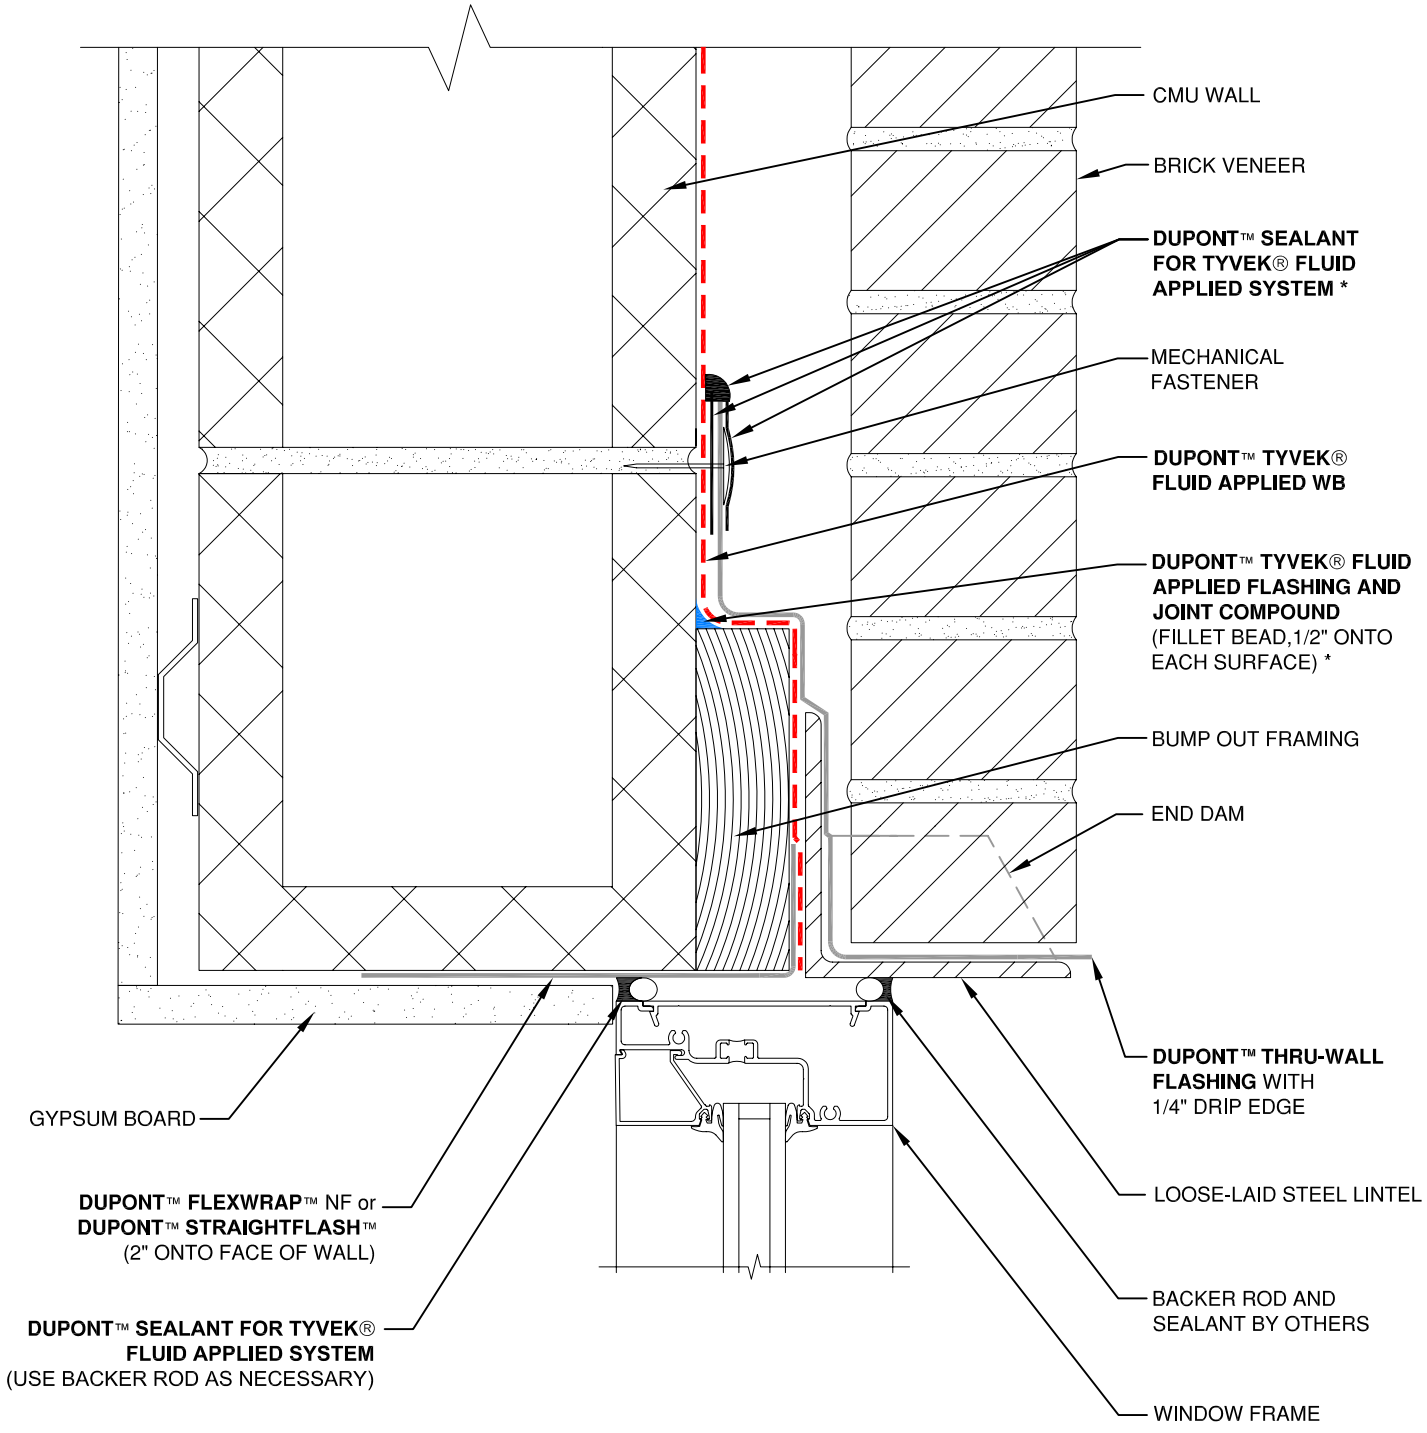

NOTE
1) INTERIOR VAPOR RETARDER MAY BE REQUIRED IN SOME REGIONS.
2) THIS INFORMATION IS PROVIDED BY DUPONT AS REFERENCE ONLY; PLEASE CONSULT LOCAL BUILDING CODES, REGULATIONS AND LAWS TO DETERMINE THE APPROPRIATE CONSTRUCTION METHODS AND MATERIALS NEEDED.

* DUPONT™ SEALANT FOR TYVEK® FLUID APPLIED SYSTEM OR DUPONT™ TYVEK® FLUID APPLIED FLASHING AND JOINT COMPOUND MAY BE USED.

SCALE: NOT TO SCALE
REVISION DATE: 4/28/10
DRAWING: FA-B-W105h

BUMP OUT WINDOW HEAD - METHOD 2

BRICK VENEER / CMU WALL / SELF-ADHERED FLASHING

DUPONT
Tyvek
FLUID APPLIED WB